

Date: Thursday, 7/13/2006 3:37:55 PM  
 User: Kim Johnston

## Process Sheet

Customer : CU-DAR001 Dart Helicopters Services Drawing Name : WASHER  
 Job Number : 27895  
 Estimate Number : 12298  
 P.O. Number : N/A Part Number : D34931  
 This Issue : 7/13/2006 S.O. No. : N/A Drawing Number : D3493 REV A  
 Prsht Rev. : NC Project Number : N/A  
 First Issue : N/A Type : MACHINED PARTS Drawing Revision : A  
 Previous Run : 27835 Material : N/A  
 Written By : See Comment Below Due Date : 7/20/2006 Qty: 40 Um: Each  
 Checked & Approved By : 06-07-13 W  
 Comment : Est Rev: A New Issue 06-02-28 JLM

## Additional Product

Job Number:



Seq. #: Machine Or Operation: Description :

1.0 M304R1000 Inventory



Comment: Qty.: 0.0306 f(s)/Unit Total: 1.2222 f(s)

1.00" 304 ROUND BAR

(M304R1.000)

Batch: M100325

06/08/14

2.0 HARDINGE HARDINGE CNC LATHE SMALL



Comment: HARDINGE CNC LATHE SMALL

1-Turn as per Folio FA626 & Dwg D3493

2-Deburr

N/A Machined Manually  
06/08/15 40

3.0 QC2 INSPECT PARTS AS THEY COME OFF MACHINE



Comment: INSPECT PARTS AS THEY COME OFF MACHINE

06/08/15 40

4.0 QC8 SECOND CHECK



Comment: SECOND CHECK

06/08/16 40

5.0 PACKAGING 1 PACKAGING RESOURCE #1



Comment: PACKAGING RESOURCE #1

Identify and Stock

Location: ST2H5

06/02/16 40

W/O:		WORK ORDER CHANGES					
DATE	STEP	PROCEDURE CHANGE	By	Date	Qty	Approval Mfg / Design Mgr	Approval QC Inspector

NCR:		WORK ORDER NON-CONFORMANCE (NCR)						
DATE	STEP	Description of NC Section A	Corrective Action Section B			Verification Section C	Approval Design Mgr	Approval QC Inspector
			Initial Design Mgr	Action Description Design Mgr	Sign & Date			

Part No: \_\_\_\_\_ PAR #: \_\_\_\_\_ Fault Category: \_\_\_\_\_ NCR: Yes No DQA: SP Date: 06/08/17

NOTE: Date & initial all entries QA: N/C Closed: \_\_\_\_\_ Date: \_\_\_\_\_

Date: Thursday, 7/13/2006 3:37:55 PM  
User: Kim Johnston

## Process Sheet

Customer: CU-DAR001 Dart Helicopters Services

Drawing Name: WASHER

Job Number: 27895

Part Number: D34931

Job Number:



Seq. #:

Machine Or Operation:

Description :

6.0

DC

DOCUMENT CONTROL



Comment: DOCUMENT CONTROL

Inspection Level 21

*Handwritten:* 12 06/08/17 (40)

Job Completion



*Handwritten:* 12 06/08/17

W/O:		WORK ORDER CHANGES					
DATE	STEP	PROCEDURE CHANGE	By	Date	Qty	Approval Mfg / Design Mgr	Approval QC Inspector

NCR:		WORK ORDER NON-CONFORMANCE (NCR)						
DATE	STEP	Description of NC Section A	Corrective Action Section B			Verification Section C	Approval Design Mgr	Approval QC Inspector
			Initial Design Mgr	Action Description Design Mgr	Sign & Date			


Part No: \_\_\_\_\_ PAR #: \_\_\_\_\_ Fault Category: \_\_\_\_\_ NCR: Yes No DQA: \_\_\_\_\_ Date: \_\_\_\_\_

NOTE: Date & initial all entries

QA: N/C Closed: \_\_\_\_\_ Date: \_\_\_\_\_



DESIGN PH	DRAWN BY PH	DART AEROSPACE USA, INC. PORT HADLOCK, WA	
CHECKED [Signature]	APPROVED [Signature]	DRAWING NO. D3493	REV. A SHEET 1 OF 1
DATE 06.01.04		TITLE WASHER	SCALE 1:1
A	06.01.04	NEW ISSUE	

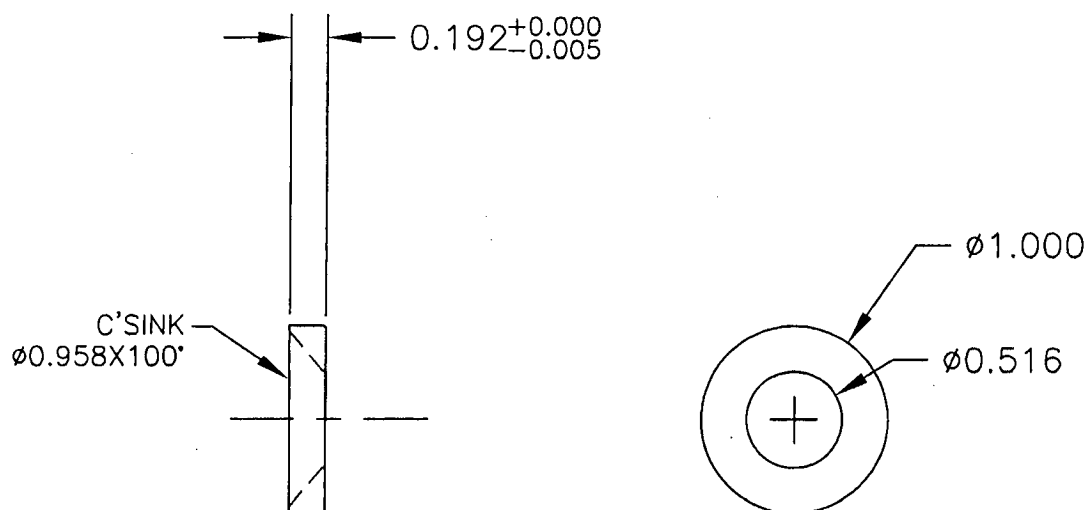

D3493-1 WASHER

D3493-1 WASHER

- 1) MATERIAL: AISI 304/316 STAINLESS STEEL Ø1.000 ROUND BAR  
(REF DART MATERIAL SPEC M304R1.000)
- 2) ALL DIMENSIONS ARE IN INCHES
- 3) TOLERANCES ARE PER DART QSI 018 UNLESS OTHERWISE NOTED
- 4) BREAK SHARP EDGES 0.005 TO 0.010 MAX

SHOP COPY  
RETURN TO  
ENGINEERING  
UNCONTROLLED COPY  
SUBJECT TO AMENDMENT  
WITHOUT NOTICE  
WORK ORDER  
NO. 27895

**RELEASED**  
06.02.07 [Signature]

Copyright © 2006 by DART AEROSPACE USA, INC.

THIS DOCUMENT IS PRIVATE AND CONFIDENTIAL AND IS SUPPLIED ON THE EXPRESS CONDITION THAT IT IS NOT TO BE USED FOR ANY PURPOSE OR COPIED OR COMMUNICATED TO ANY OTHER PERSON WITHOUT WRITTEN PERMISSION FROM DART AEROSPACE USA, INC.

